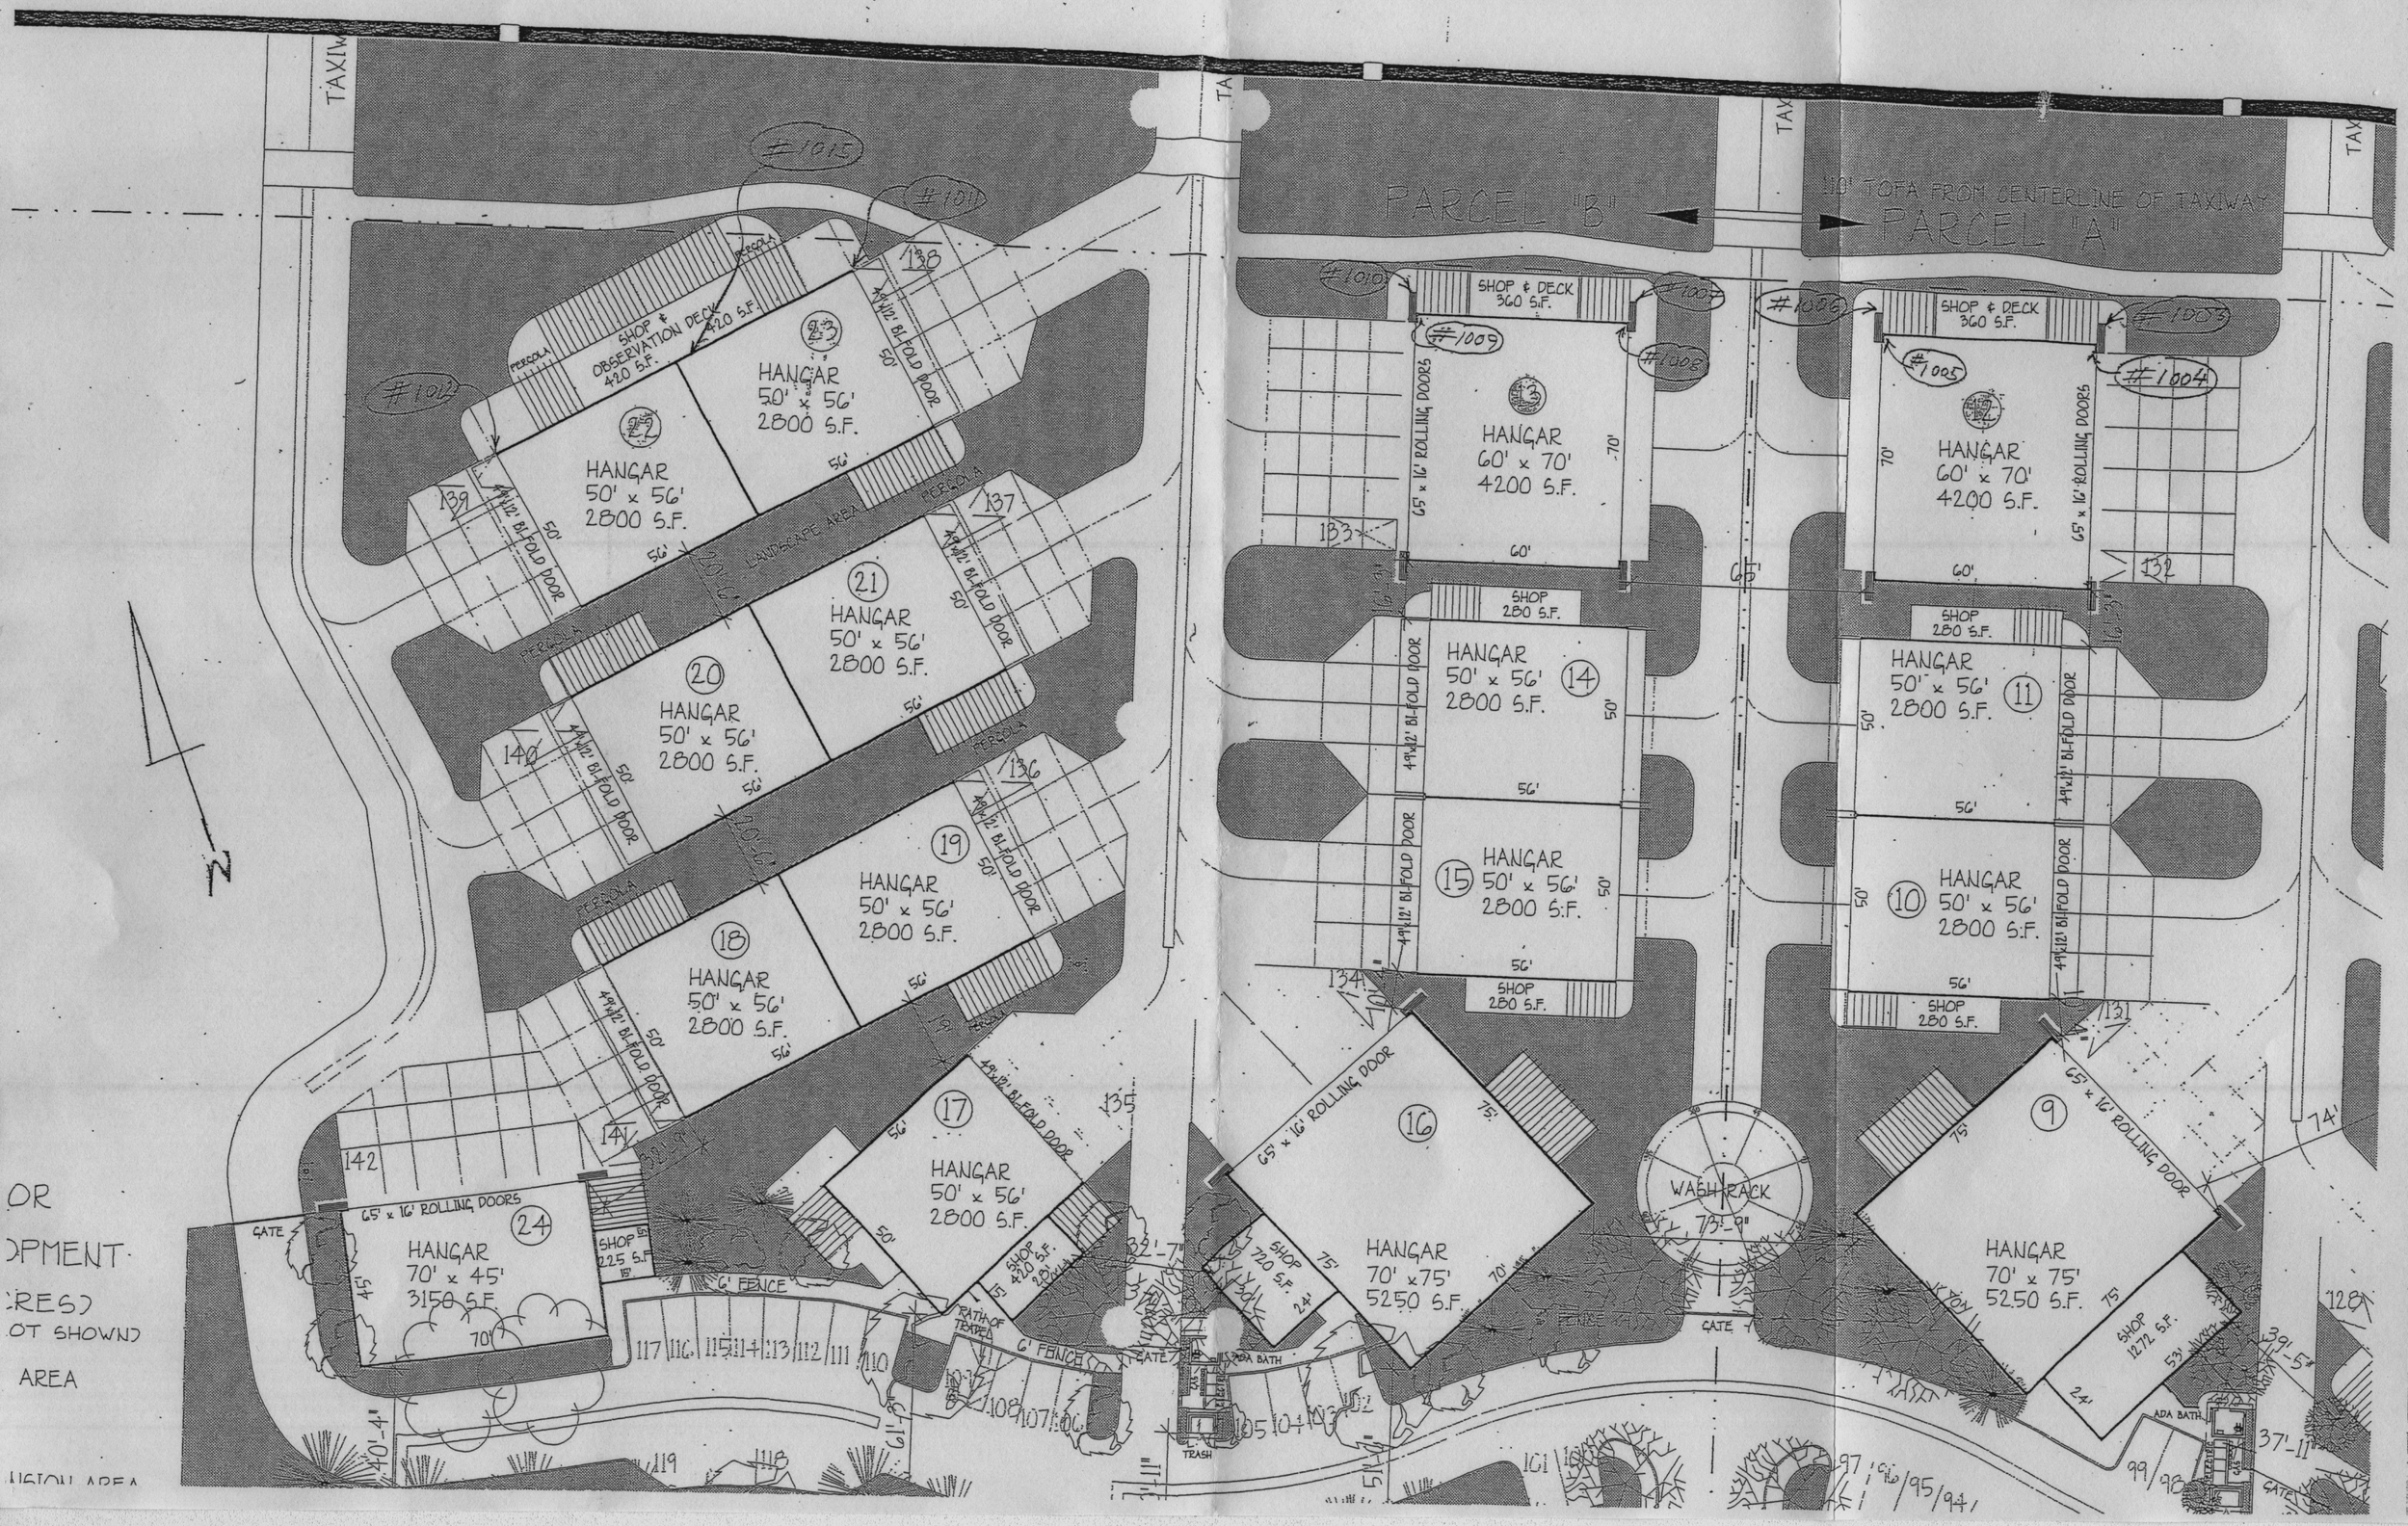
PARCEL "B"
110' TOFA FROM CENTERLINE OF TAXIWAY
PARCEL "A"
HANGAR 50' x 56' 2800 S.F.
HANGAR 60' x 70' 4200 S.F.
HANGAR 70' x 45' 3150 S.F.
HANGAR 70' x 75' 5250 S.F.
SHOP & DECK 360 S.F.
SHOP & OBSERVATION DECK 420 S.F.
SHOP 280 S.F.
SHOP 225 S.F.
SHOP 420 S.F.
SHOP 720 S.F.
SHOP 1272 S.F.
65' x 16' ROLLING DOORS
49'x12' BI-FOLD DOOR
PERGOLA
LANDSCAPE AREA
WASH RACK
ADA BATH
TRASH
GATE
6' FENCE
PATH OF TRAVEL
TAXIWAY